SITE GRADING PLAN FOR

BLACKWELL SUBDIVISION

LOCATED IN A PORTION OF THE S 1/2, SECTION 9, T18N, R3E, B.M.
CITY OF McCALL, VALLEY COUNTY, IDAHO
2023

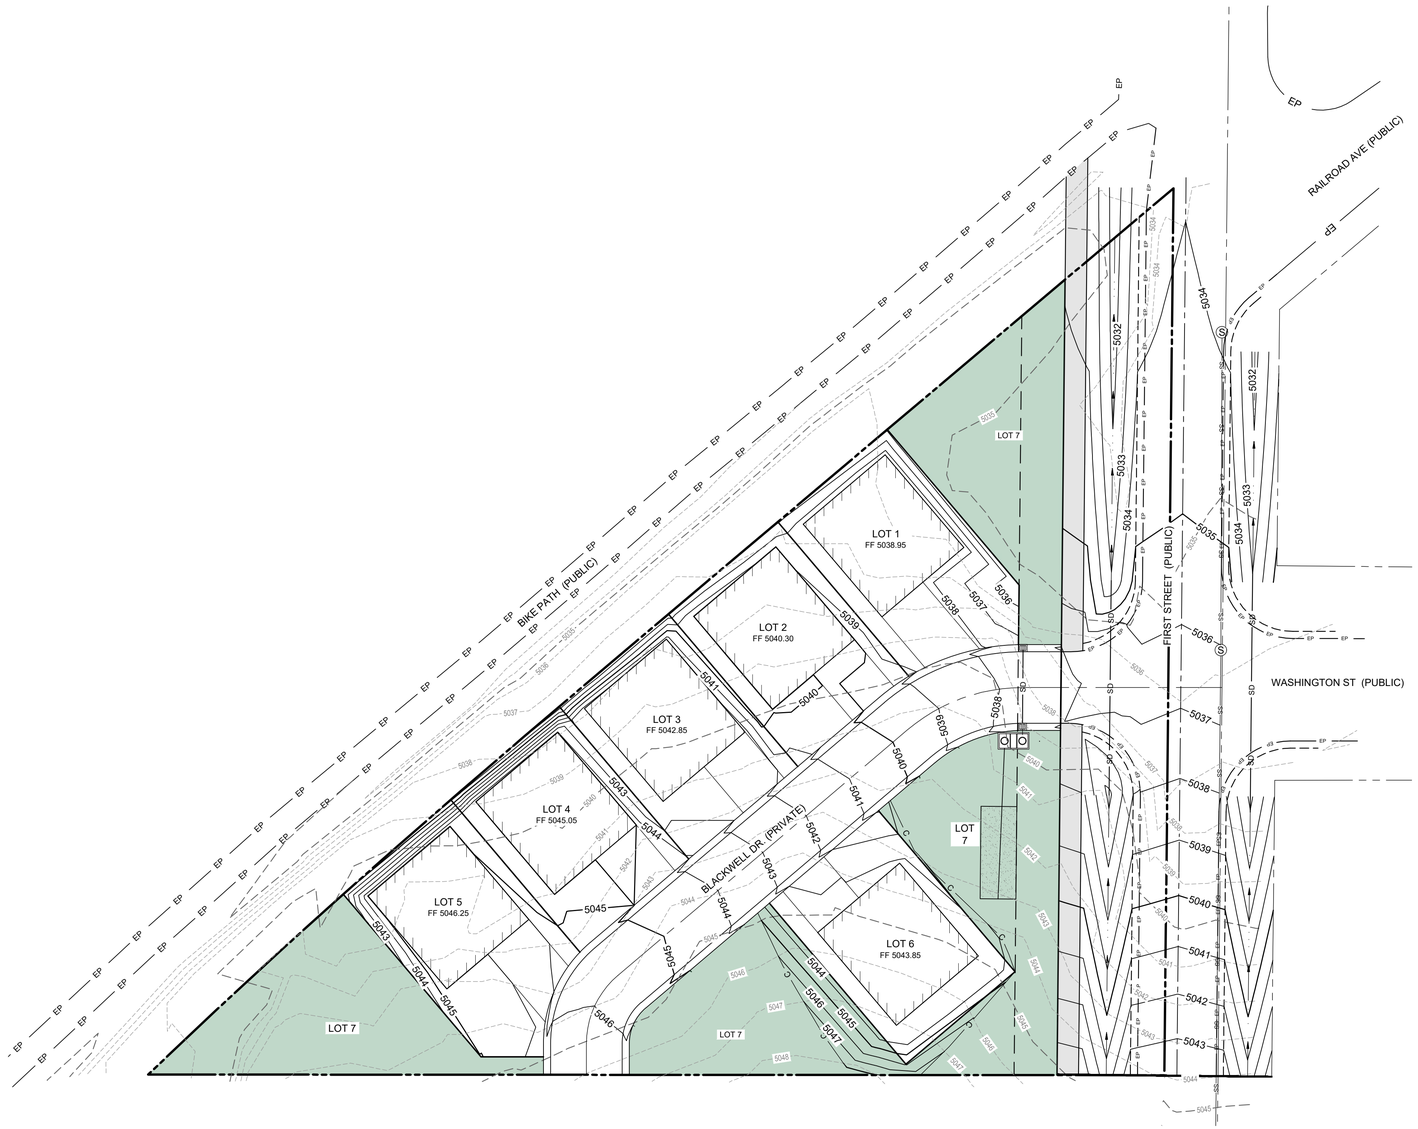

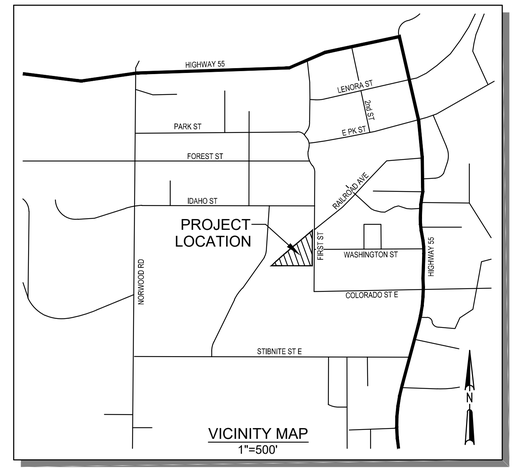

N

SCALE
20 0 10 20 40
(FEET)
1 INCH = 20 FT.

811 Know what's below. Call before you dig.

DAVID EVANS AND ASSOCIATES INC.
9175 W Black Eagle Dr
Boise, ID 83709
Phone: 208.900.9049

BLACKWELL SUBDIVISION

SITE GRADING PLAN

DATE:
BY CK
REVIEWED BY:
NO. DATE REVISION

CHECKED BY:
DESIGNED BY: JEC
DRAWN BY: JEC

FIRST SUBMITTAL DATE:

PROJECT NO.
HCDX0000-0001

SHEET NO. 1 OF 1
1

Plot Date: 11/10/2023 1:59 PM
Save Date: 11/10/2023 12:00 PM
By: Jon Cox
By: Jono File: P:\HH\HCDX0000\0001\0400\CAD\DWG\Blackwell Sub_C3d.dwg