NATURAL FEATURES MAP FOR

BLACKWELL SUBDIVISION

LOCATED IN A PORTION OF THE S 1/2, SECTION 9, T18N, R3E, B.M.
CITY OF McCALL, VALLEY COUNTY, IDAHO
2023

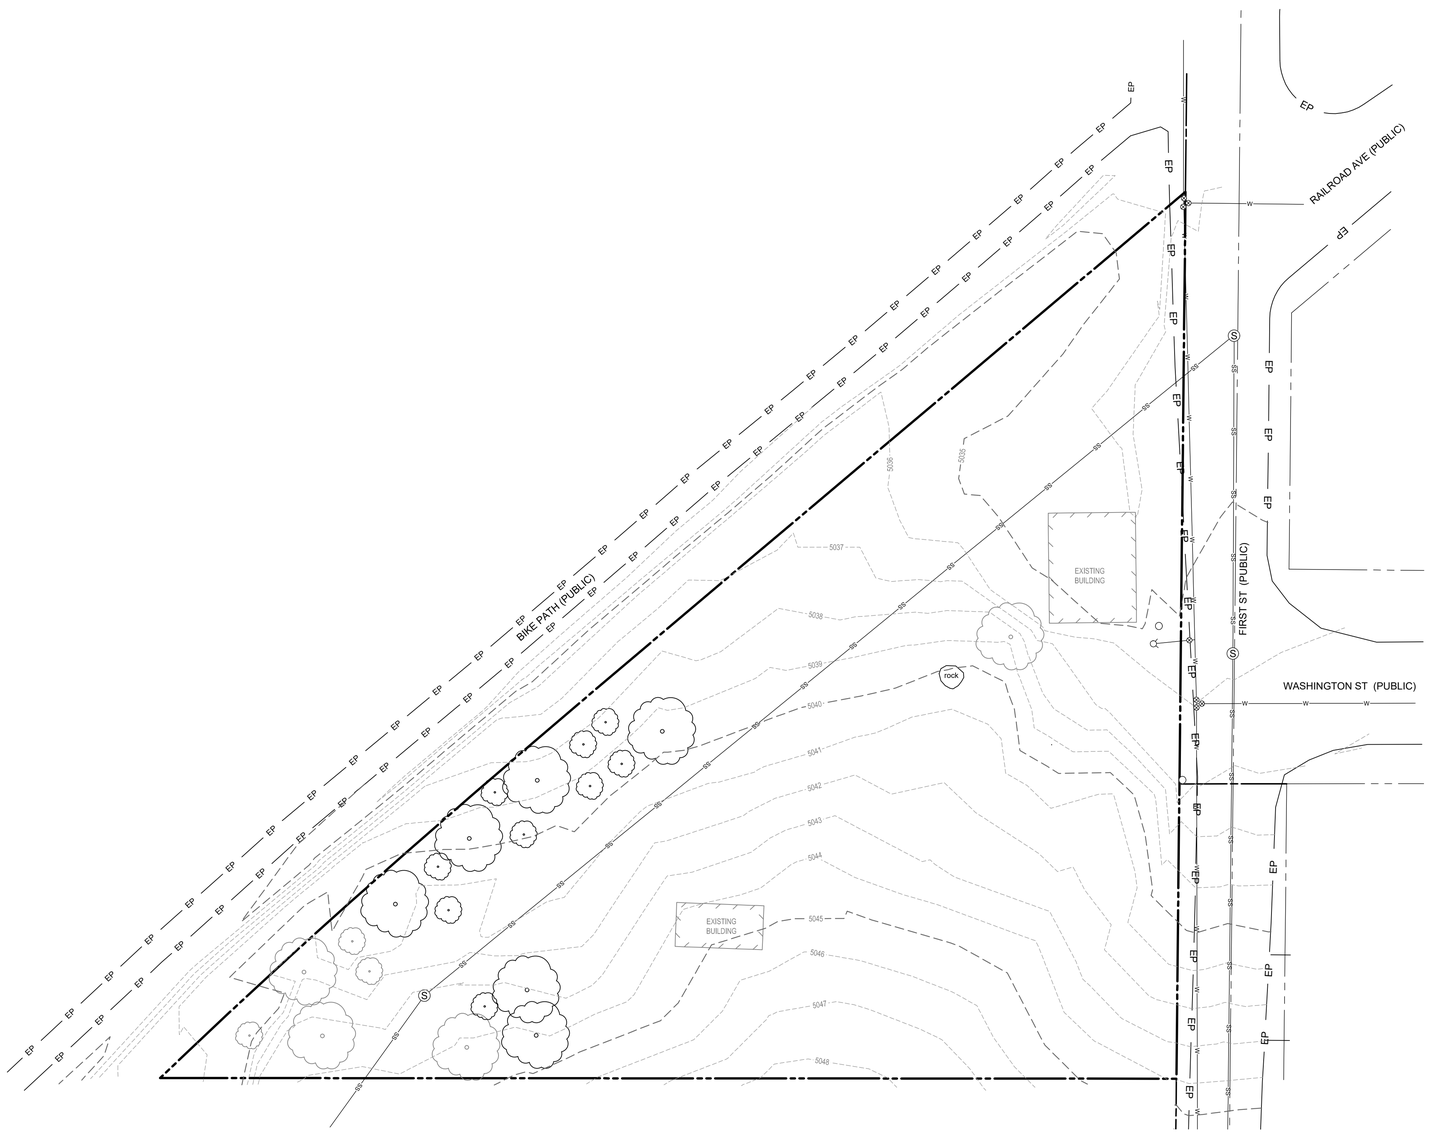

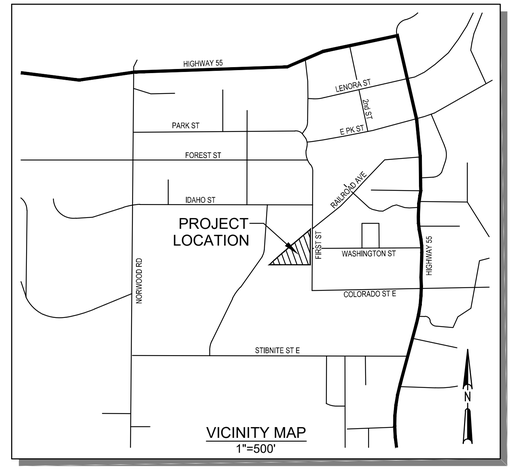

LEGEND

- PROJECT BOUNDARY LINE
- EXISTING CENTER LINE
- EXISTING EASEMENT LINE
- ADJOINING PROPERTY LINE
- EXISTING BUILDING LINE
- EP EXISTING ASPHALT PAVEMENT
- W EXISTING WATER PIPE
- SS EXISTING SANITARY SEWER PIPE
- WV EXISTING WATER VALVE
- EXISTING FIRE HYDRANT
- S EXISTING SEWER MANHOLE
- EXISTING POWER POLE
- EXISTING ROCK
- EXISTING TREE

N

SCALE
20 0 10 20 40
(FEET)
1 INCH = 20 FT.

Know what's **below.**
Call before you dig.

DAVID EVANS AND ASSOCIATES INC.
9175 W Black Eagle Dr
Boise, ID 83709
Phone: 208.900.9049

BLACKWELL SUBDIVISION

NATURAL FEATURES MAP

DATE:
BY CK

REVIEWED BY:
NO. DATE REVISION

CHECKED BY:
DESIGNED BY: JEC
DRAWN BY: JEC

FIRST SUBMITTAL DATE:

PROJECT NO.
HCDX0000-0001

SHEET NO. 1 OF 1

1

Plot Date: 11/10/2023 1:56 PM By: Jon Cox
Save Date: 11/10/2023 12:00 PM By: JonC File: P:\HH\HCDX0000\0001\0400\CAD\DWG\Blackwell Sub_C3d.dwg